BLOCK 7

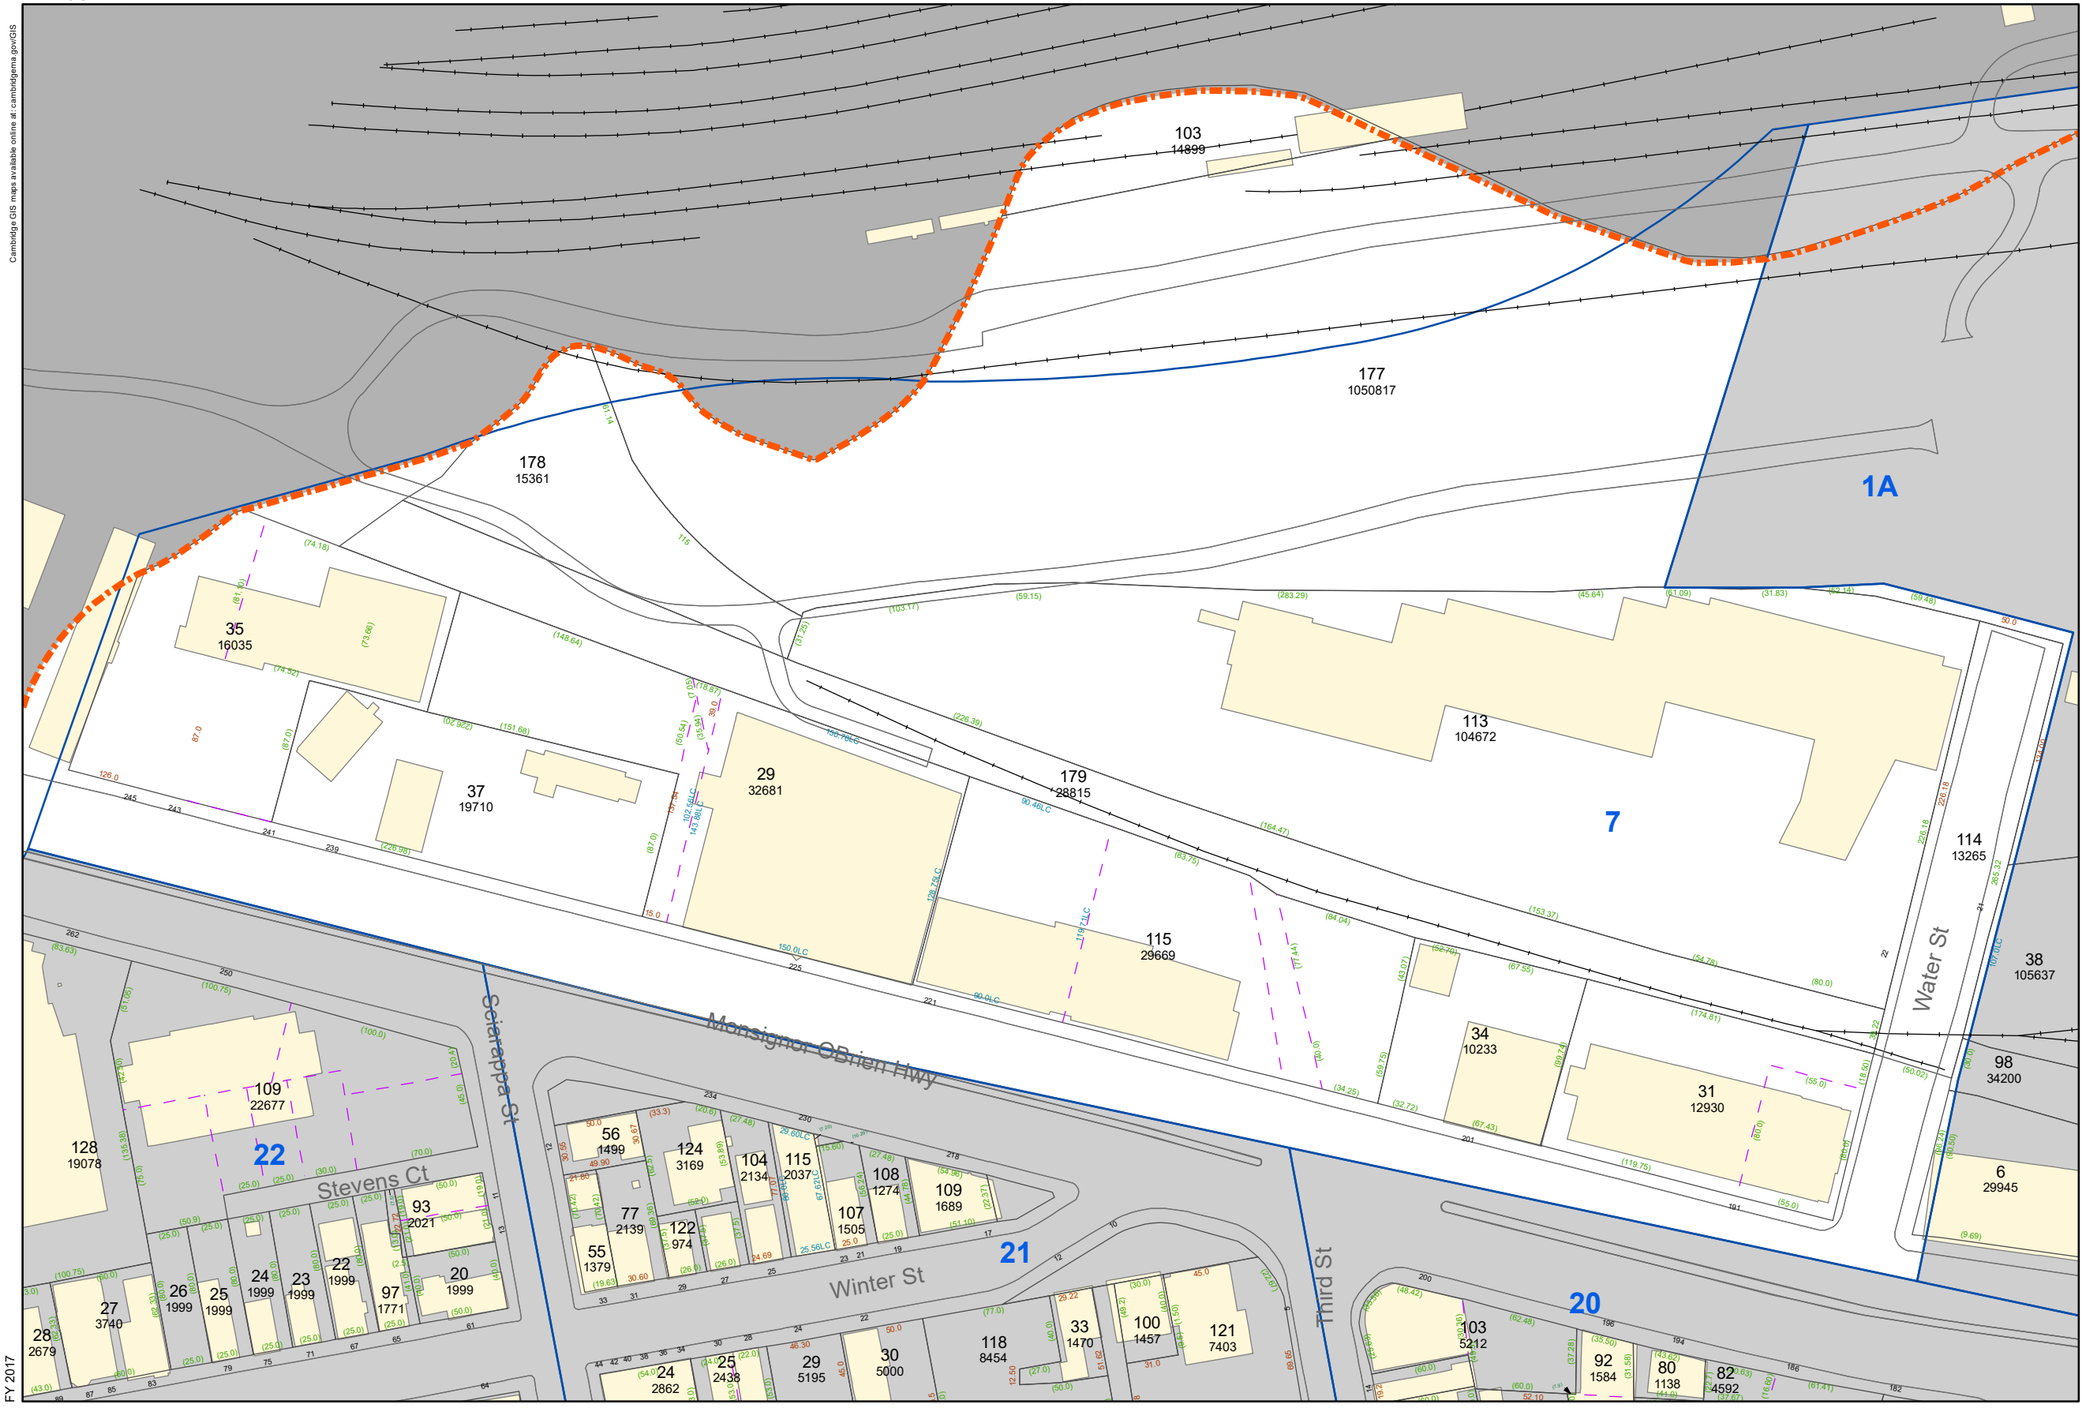

Cambridge GIS maps available online at: cambridgema.gov/GIS

FY 2017

City of Cambridge
Assessing Department

795 Massachusetts Ave.
Cambridge, MA 02139

	Buildings		Water	10	Lot Number	100	Parcel size in Sq. Ft.
	Lot Line		Sub-Parcel Line	7	Block Number	44.0LC	Land Court Dimension
	Block Line		Easement	10	Street Number	65.0	Survey Dimensions
	City Boundary		Railway	(125.0)	Deed Dimension		

DISCLAIMER:
All Real Property shown on this map was compiled from existing Assessor's Tax Maps dated 1920 to 2016 and maintained by the City Assessor's Office and the Department of Public Works. Subsequent maintenance has been completed using the City of Cambridge Geographic Information System (GIS). Parcels have not been created from survey, and map is suitable for assessing purposes only.

The City of Cambridge assumes no legal responsibility for information shown on this map.

0 20 40 80 Feet

1 inch = 90 feet

Parcel Block Map

7